STERIS drawings do not supersede the drawings from the architect of record.

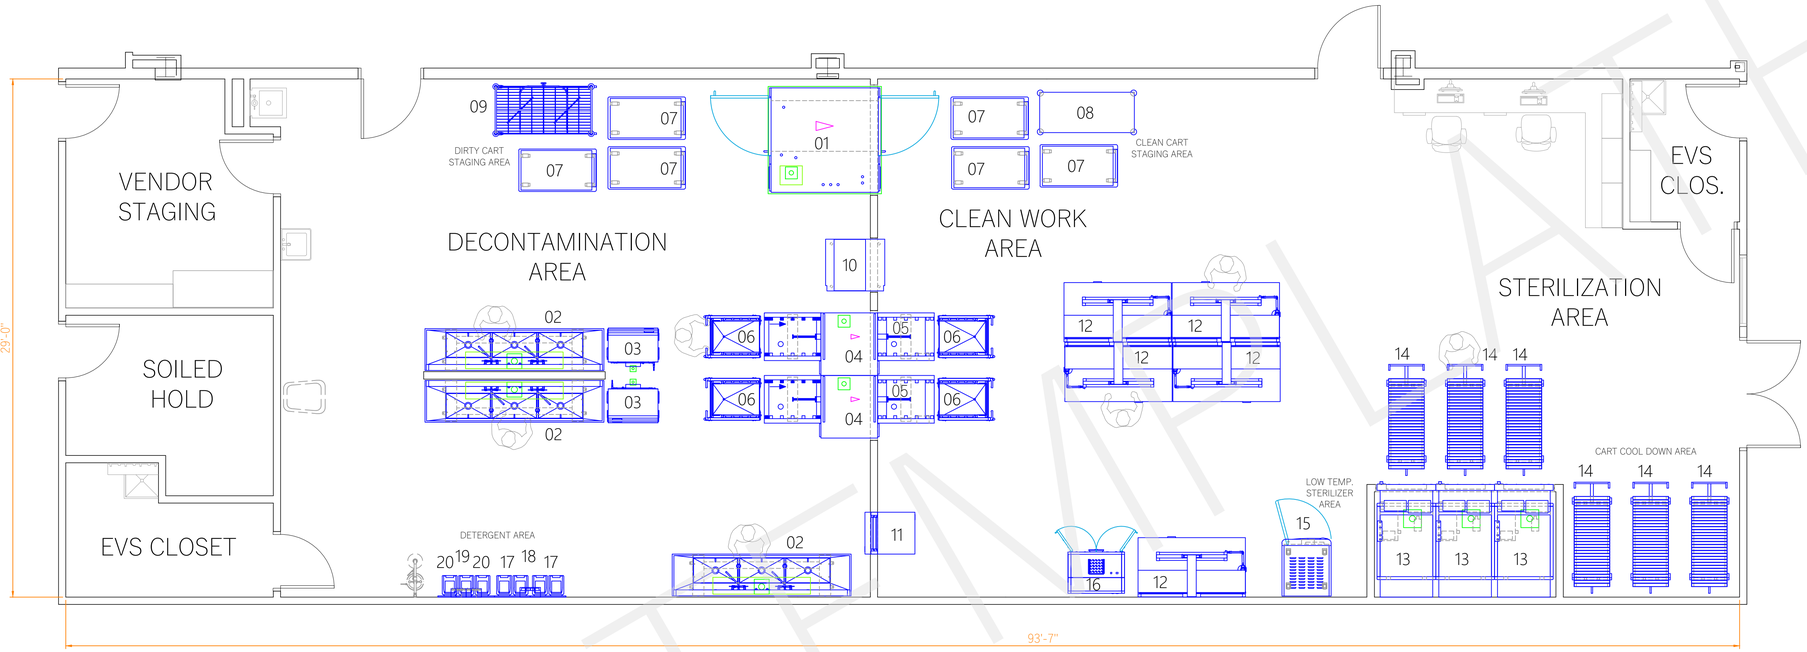

EQUIPMENT LIST		
TAG	QTY	DESCRIPTION
01	1	Amsco 1215 Cart and Utensil Washer/Disinfector - Double Left-Right Door/Pit Mounted/Non-Vented/Steam Heat
02	3	Amsco 50 Reprocessing Sink - 3 Bay/120" Long/Height Adjustable (Delivery may be restricted by hallway width. STERIS installation and delivery teams to verify prior to shipping.)
03	2	InnoWave Unity Ultrasonic Irrigator - 15 Gallon
04	2	Amsco 7053HP Single-Chamber Washer/Disinfector - Double Door/Electric Heat/Non-Vented/Flush Mounted
05	2	SCS-L Load/Unload Conveyor System - Single Load/Single Unload
06	4	Reliance Long Chamber Transfer Cart with Auto-Docking
07	6	STERIS Closed Case Cart - 27.5x54x39"/Double Door/Stainless Steel
08	1	Container Cart
09	1	Instrument Cart (Part of Instrument Package Option)
10	1	Amsco Rack Return - Offset Mounted
11	1	STERIS Automated Pass-Through Window - Endoscopy Application (28x45" Window)
12	5	Amsco Deluxe Prep and Pack Workstation - 36x72"/Electric Height Adjustable
13	3	Amsco 600 Medium Steam Sterilizer - 26.5x26.5x63" (673x673x1600mm)/Single Sliding Door/Recessed/Electric Heat
14	6	Amsco 600 Loading Car and Transfer Carriage - 26.5x26.5x63"/Fixed Height
15	1	Amsco V-PRO Max 2 Low Temperature Sterilization System - Single Door/Cabinet/Set of (4) Locking Casters (10 ft. power cord included)
16	1	Amsco Drying Cabinet - 38"/Single Door (110-120 Volt/20 Amp Dedicated Wall Plug)
17	2	Acu-Hold System - Wall Mounted/2 Container
18	1	STERIS Dosing System - 1215 Cart Washer (Included with Washer/Power supplied by Washer)
19	1	Acu-Hold System - Wall Mounted/3 Container
20	2	STERIS Dosing System - 3 Pumps (Included with Washer/Power supplied by Washer)

SQUARE FOOTAGE	
DECONTAMINATION AREA	975 SQFT
CLEAN WORK AREA	800 SQFT
STERILIZATION AREA	550 SQFT
VENDOR STAGING	140 SQFT
SOILED HOLD	110 SQFT
EVS CLOSET	50 SQFT EA.

*TEMPLATE NOTE: THIS LAYOUT IS INTENDED TO ENCOURAGE DISCUSSIONS FOR AN INTEGRATED DESIGN PROCESS. FOR A COMPREHENSIVE CAPACITY ASSESSMENT AND OPTIMIZED DESIGN FOR YOUR PROCESSING DEPARTMENT, PLEASE CONTACT YOUR LOCAL STERIS REPRESENTATIVE

STERIS
Healthcare Design Group
5960 Heisley Road
Mentor, OH 44060 USA
800-548-4873

STERILE PROCESSING DEPARTMENT
PROPOSED EQUIPMENT LAYOUT

AMBULATORY SURGERY CENTER
DESIGN TEMPLATE

TEMPLATE

DR	JZT	CK	MEJ	DATE	31MAR2023
SCALE	NOT TO SCALE			PAGE	01

STERIS drawings do not supersede the drawings from the architect of record.